




1st FLOOR



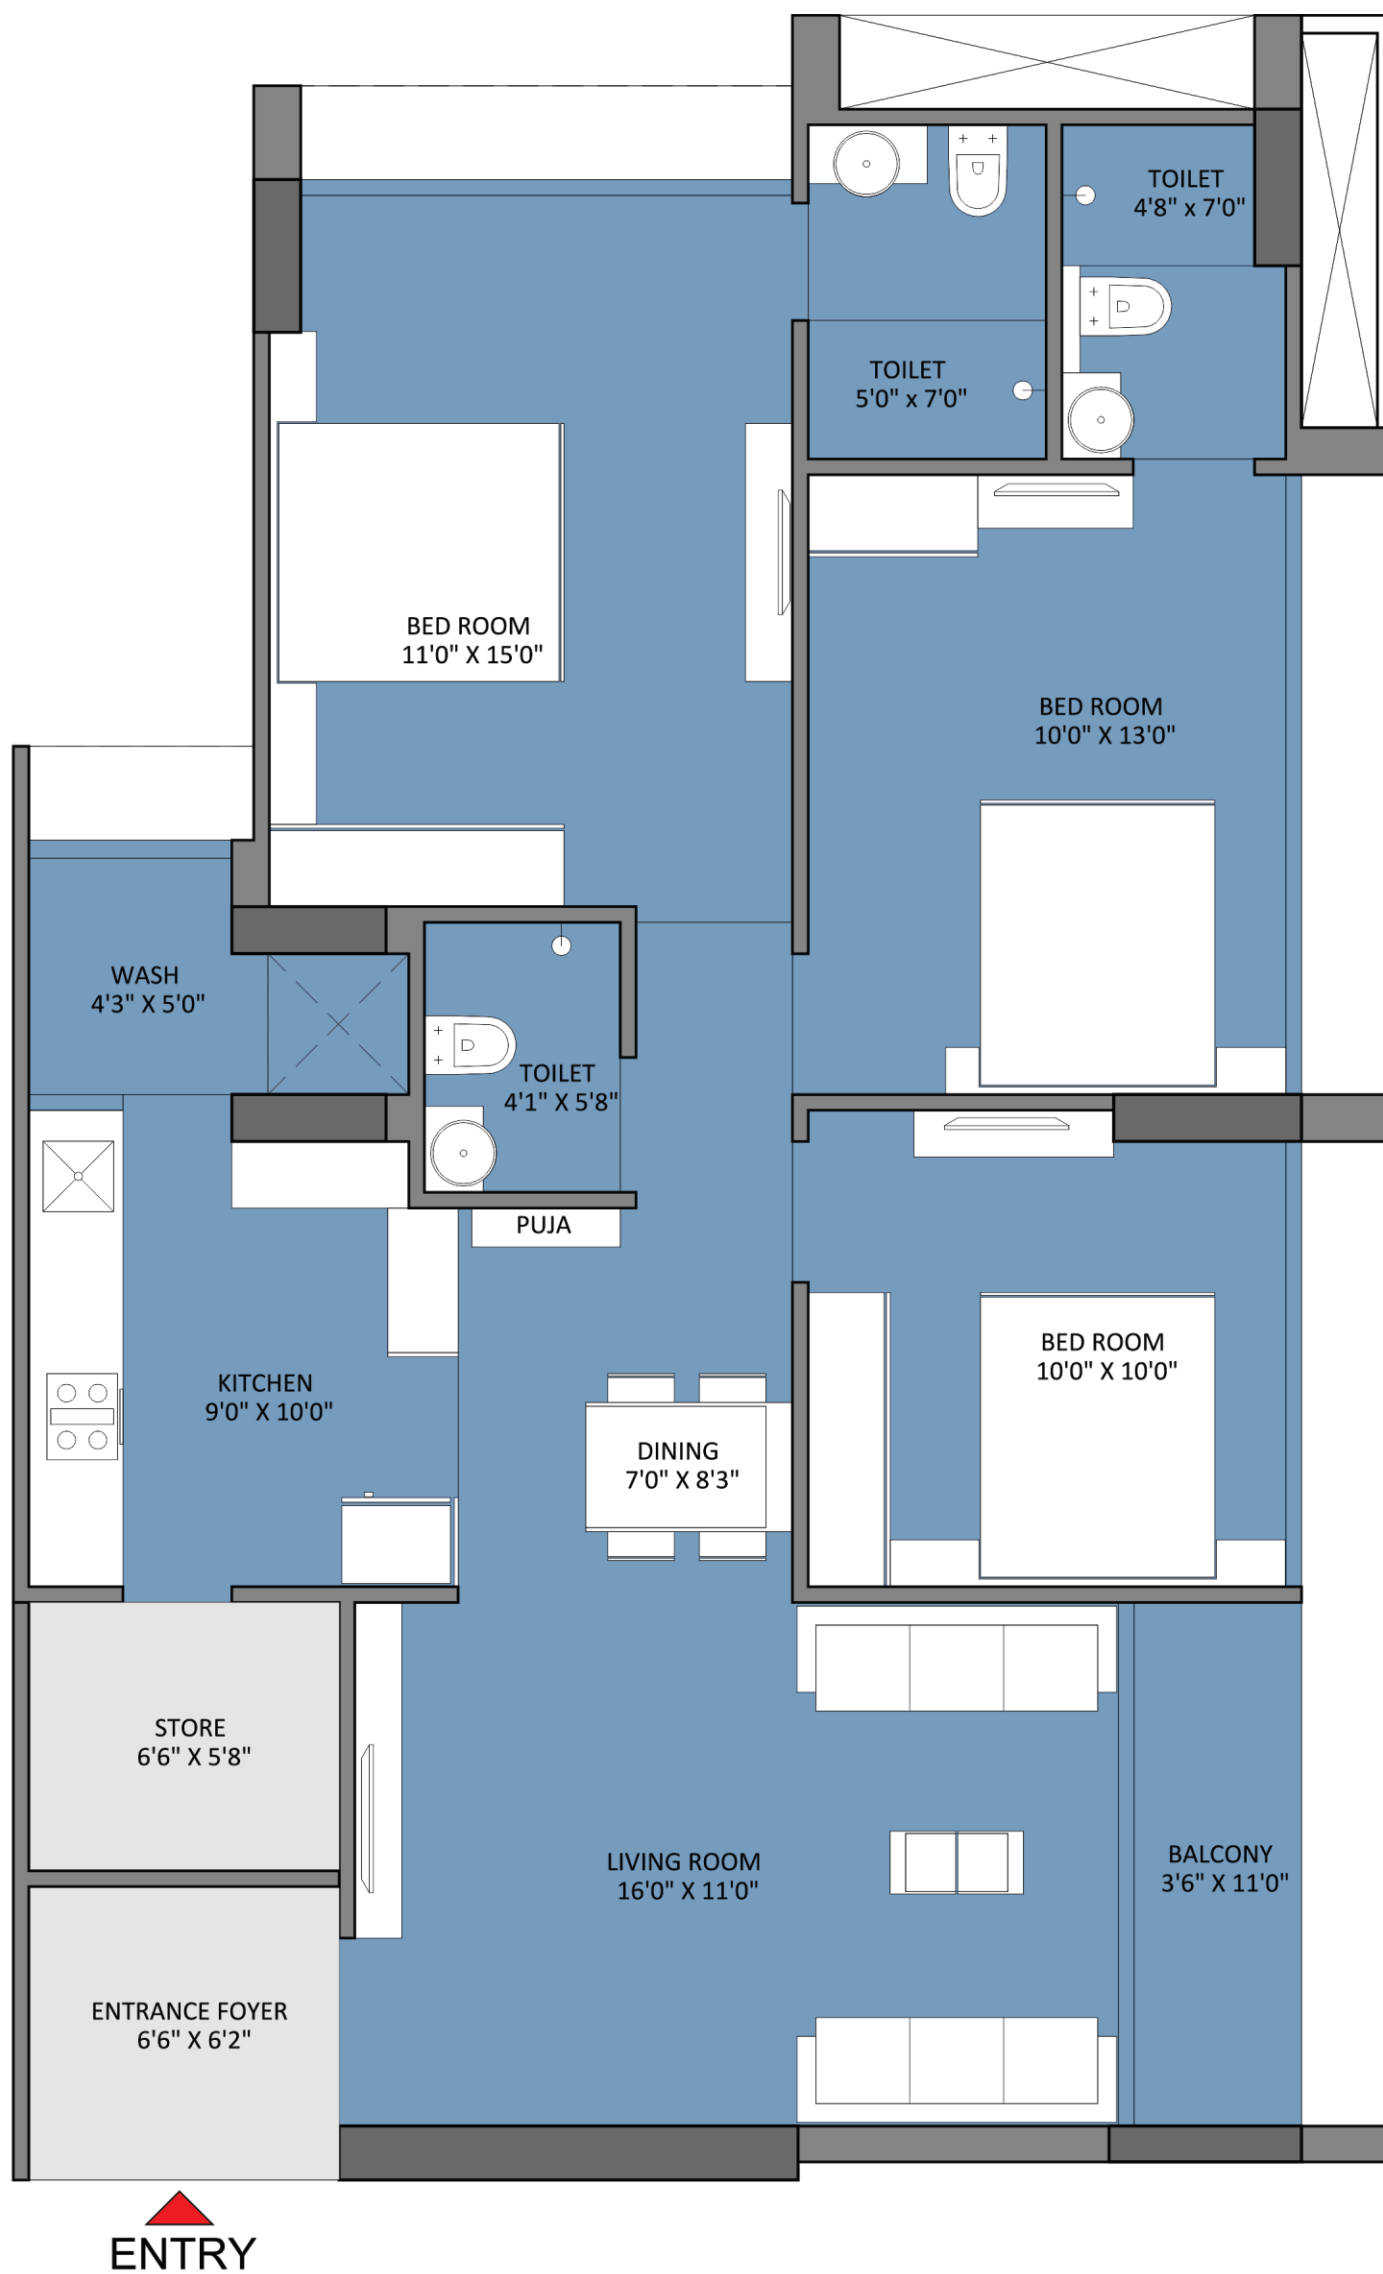



TYPE-A


Proposed Scheme at Blue Bell At Ghuma, Ahmedabad

01-12-2021



ESTABLISH DESIGNS
2A2, Arjun Tower, Shivranjani Cross Road,
Satellite, Ahmedabad. | 079 - 40393200
projects@establishdesigns.in | www.establishdesigns.in
ARCHITECTURE INTERIOR PLANNING LANDSCAPE



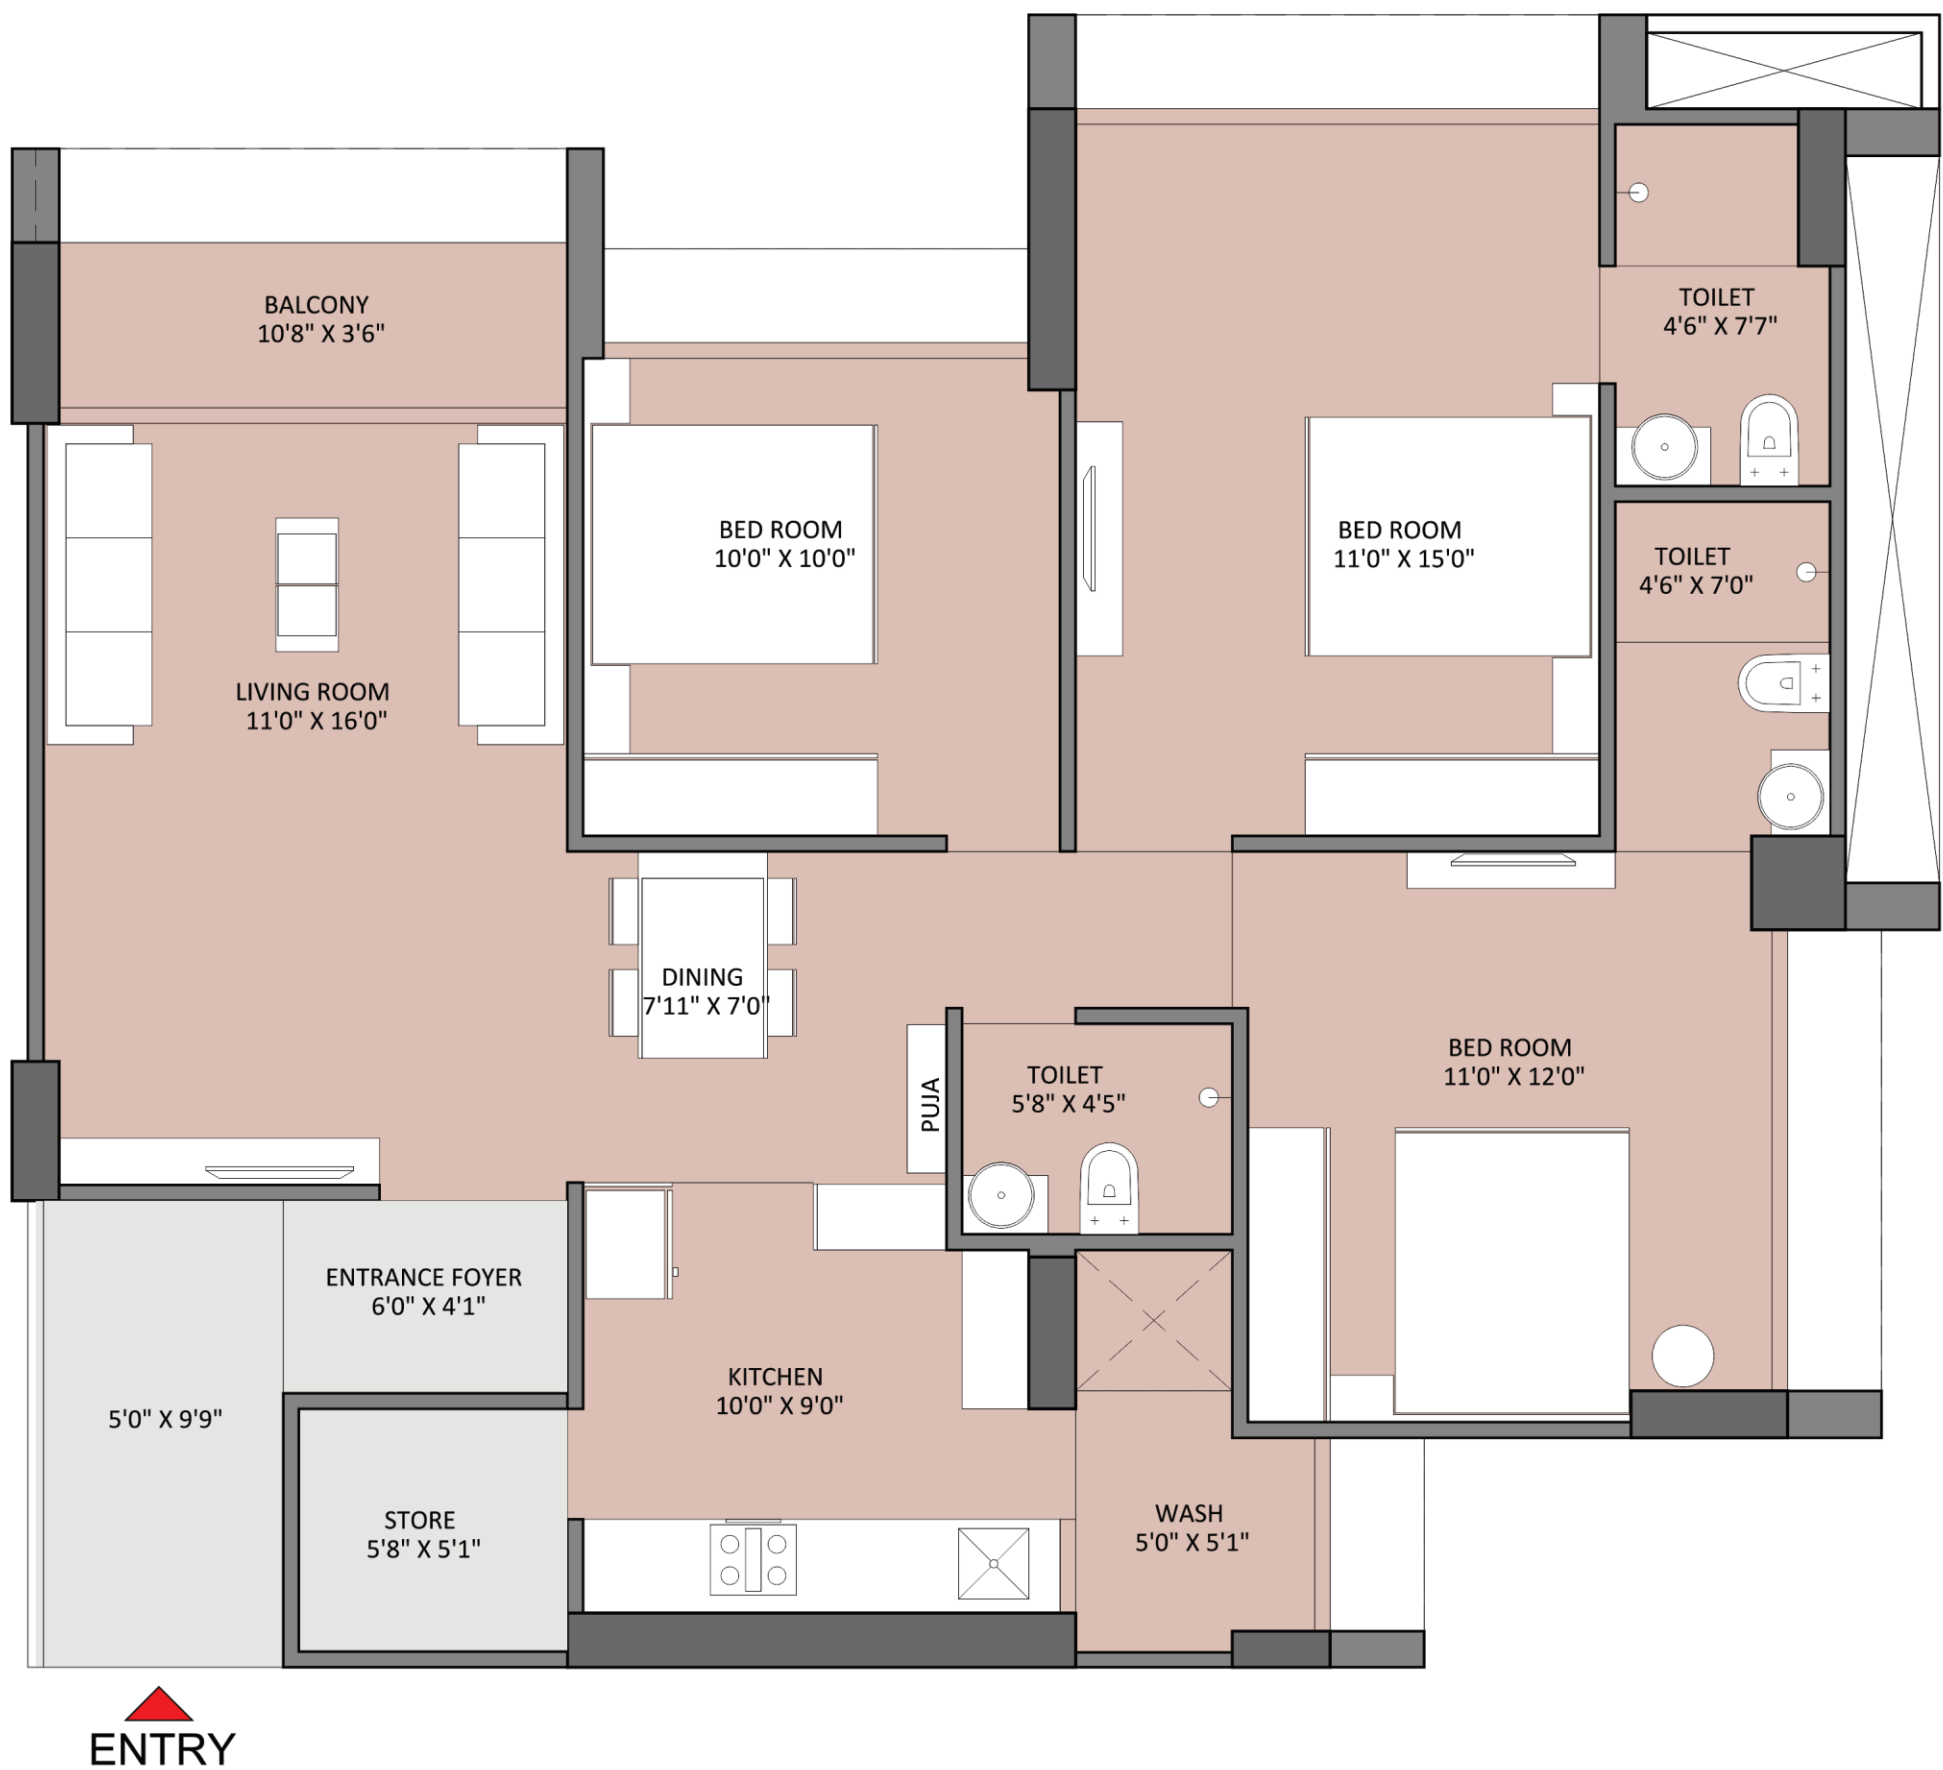

TYPE-B


Proposed Scheme at Blue Bell At Ghuma, Ahmedabad

01-12-2021



ESTABLISH DESIGNS
2A2, Arjun Tower, Shivrangani Cross Road,
Satellite, Ahmedabad. | 079 - 40393200
projects@establishdesigns.in | www.establishdesigns.in
ARCHITECTURE INTERIOR PLANNING LANDSCAPE



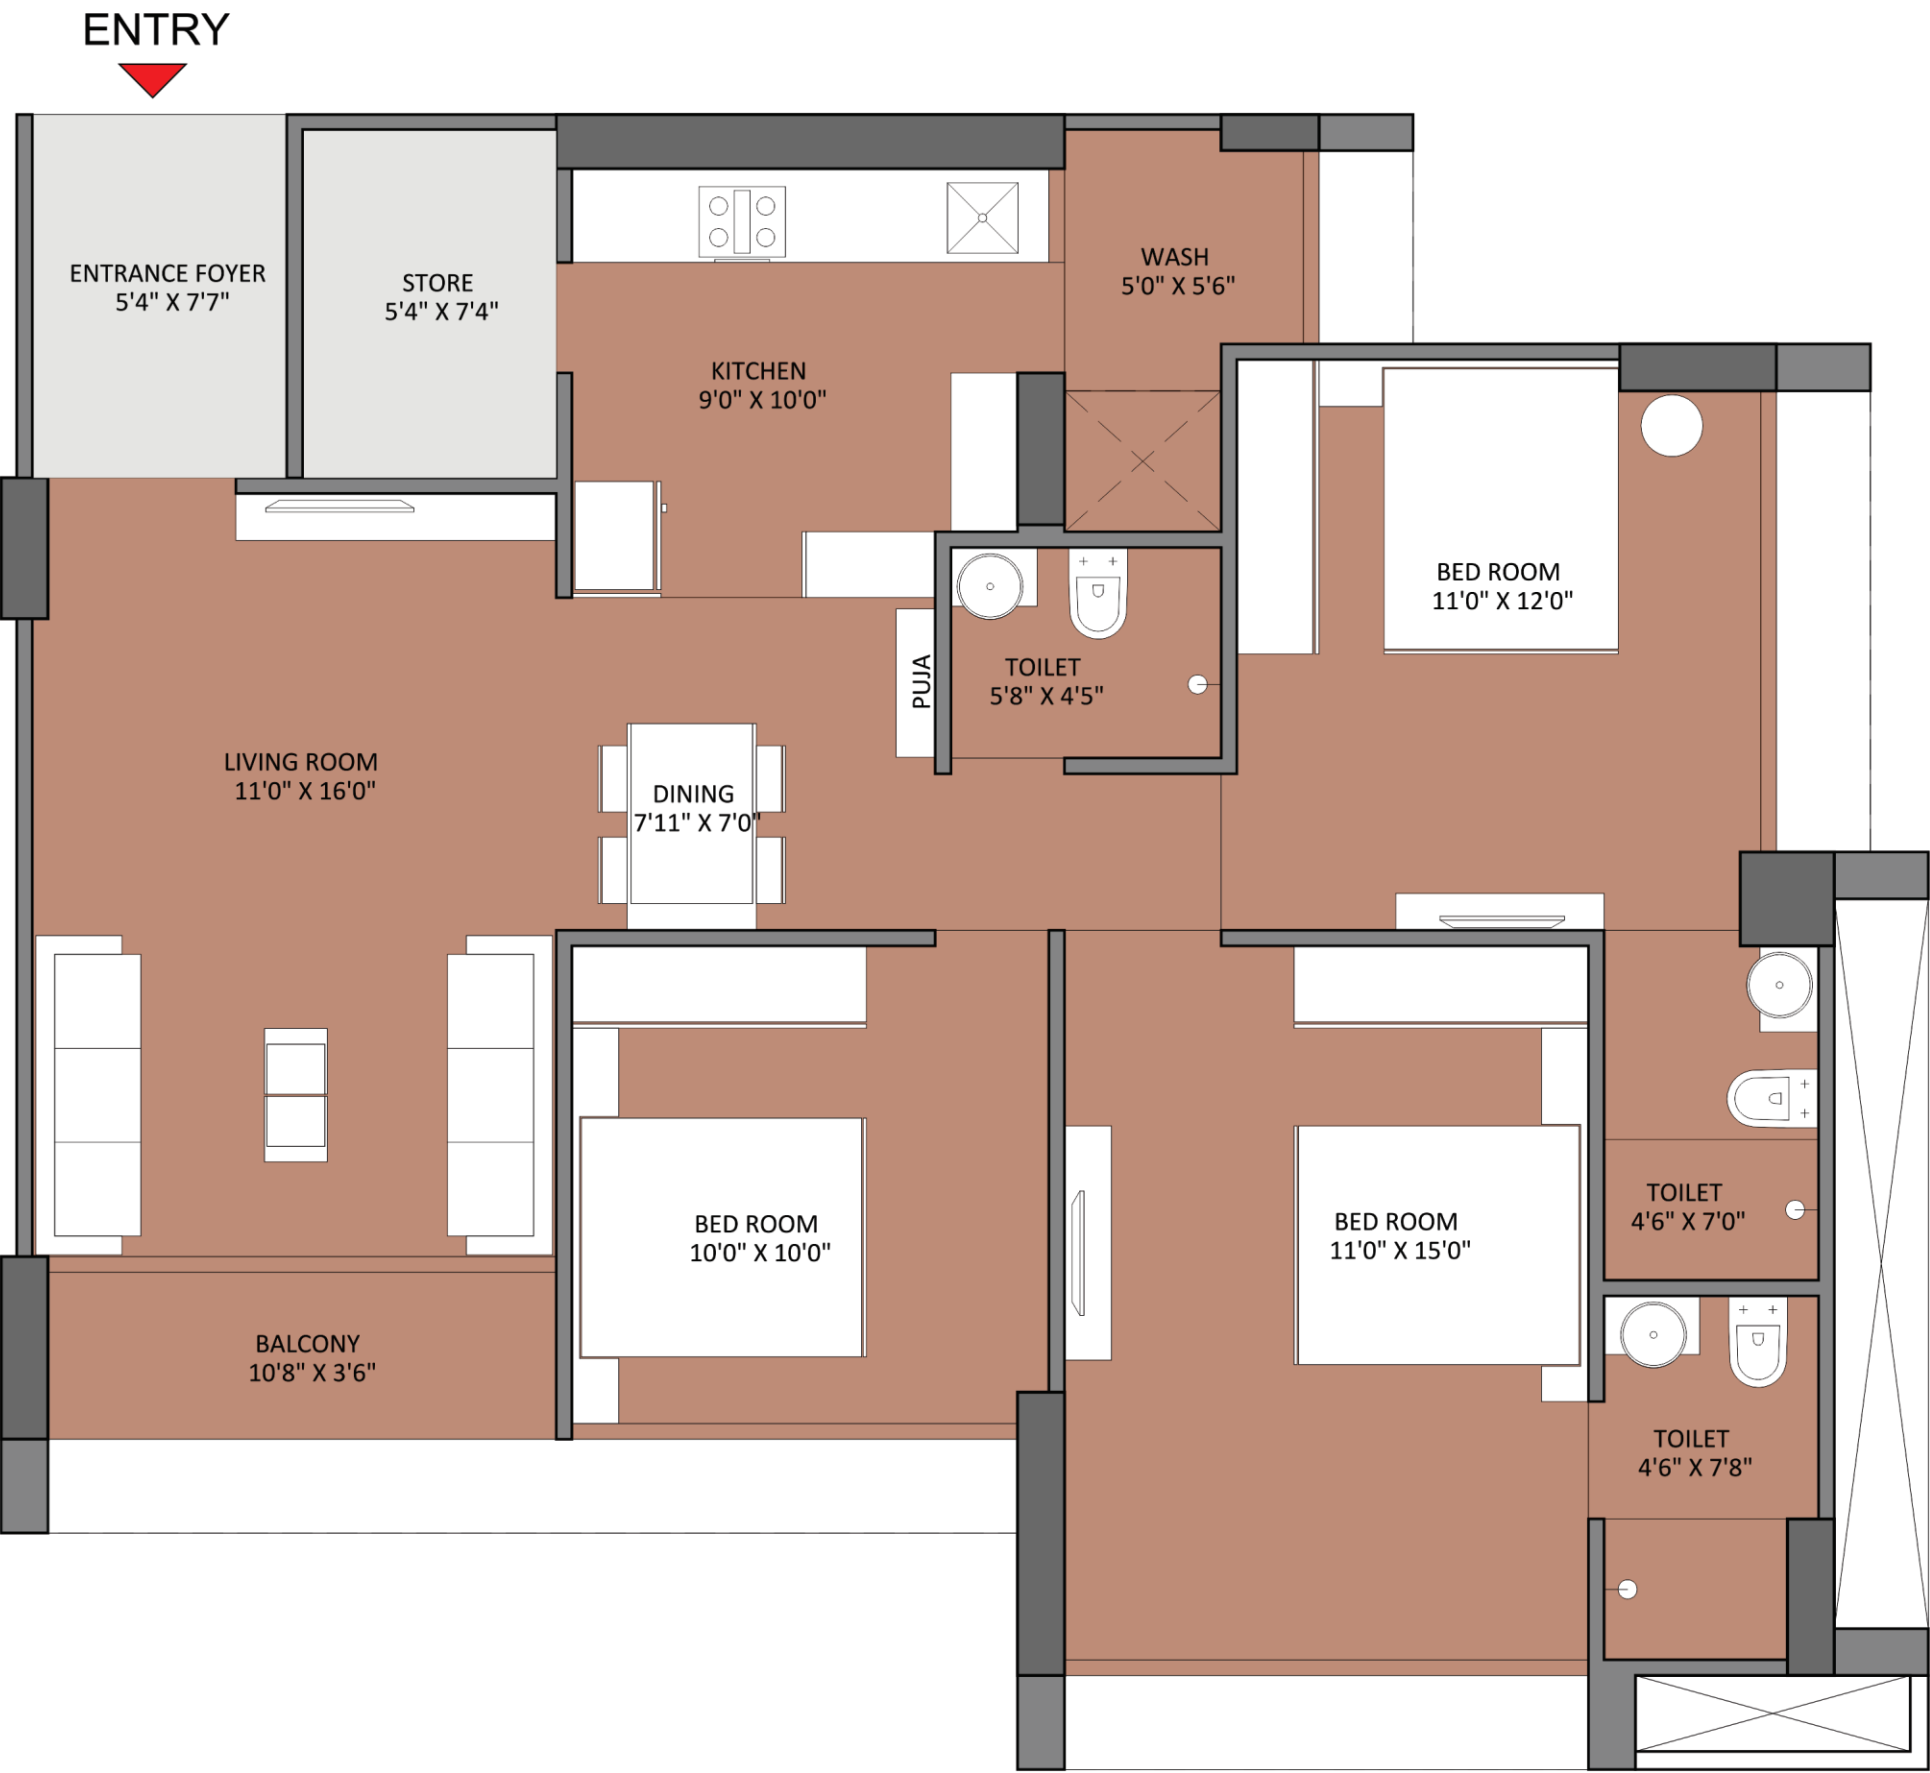

TYPE-C

Proposed Scheme at Blue Bell At Ghuma, Ahmedabad

01-12-2021

