PROPOSED RESIDENTIAL APARTMENT SCHEME

AT ; AHMEDABD

4BHK OP-01
TYPICAL FLOOR

REV. - 02

CODE A-*****
DRG. NO. PR -01
SCALE 1:75
DATE 23.08.22

APURVA AMIN ARCHITECTS
5th Floor AAA
Near 31 Ivy Apartment
Off Sindhubhavan Road
Bodakdev
Ahmedabad 380059
Gujarat India
Tel +91 79 2684 5000
+91 98795 62823
contact @apurvaamin.com
www.apurvaamin.com

This drawing and the design it covers are the property of APURVA AMIN –ARCHITECT. They are merely loaned and on the agreement that they will not be reproduced, copied, loaned, exhibited nor used except in the limited way and private use permitted by the lender to the borrower.

PROPOSED RESIDENTIAL APARTMENT SCHEME

AT ; AHMEDABD

4BHK OP-02
TYPICAL FLOOR

REV. - 02

CODE
DRG. NO. A-*****
PR -01
SCALE 1:75
DATE 23.08.22

APURVA AMIN ARCHITECTS

5th Floor AAA
Near 31 Ivy Apartment
Off Sindhubhavan Road
Bodakdev
Ahmedabad 380059
Gujarat India

Tel +91 79 2684 5000
+91 98795 62823
contact @apurvaamin.com www.apurvaamin.com

This drawing and the design it covers are the property of APURVA AMIN –ARCHITECT. They are merely loaned and on the agreement that they will not be reproduced, copied, loaned, exhibited nor used except in the limited way and private use permitted by the lender to the borrower.

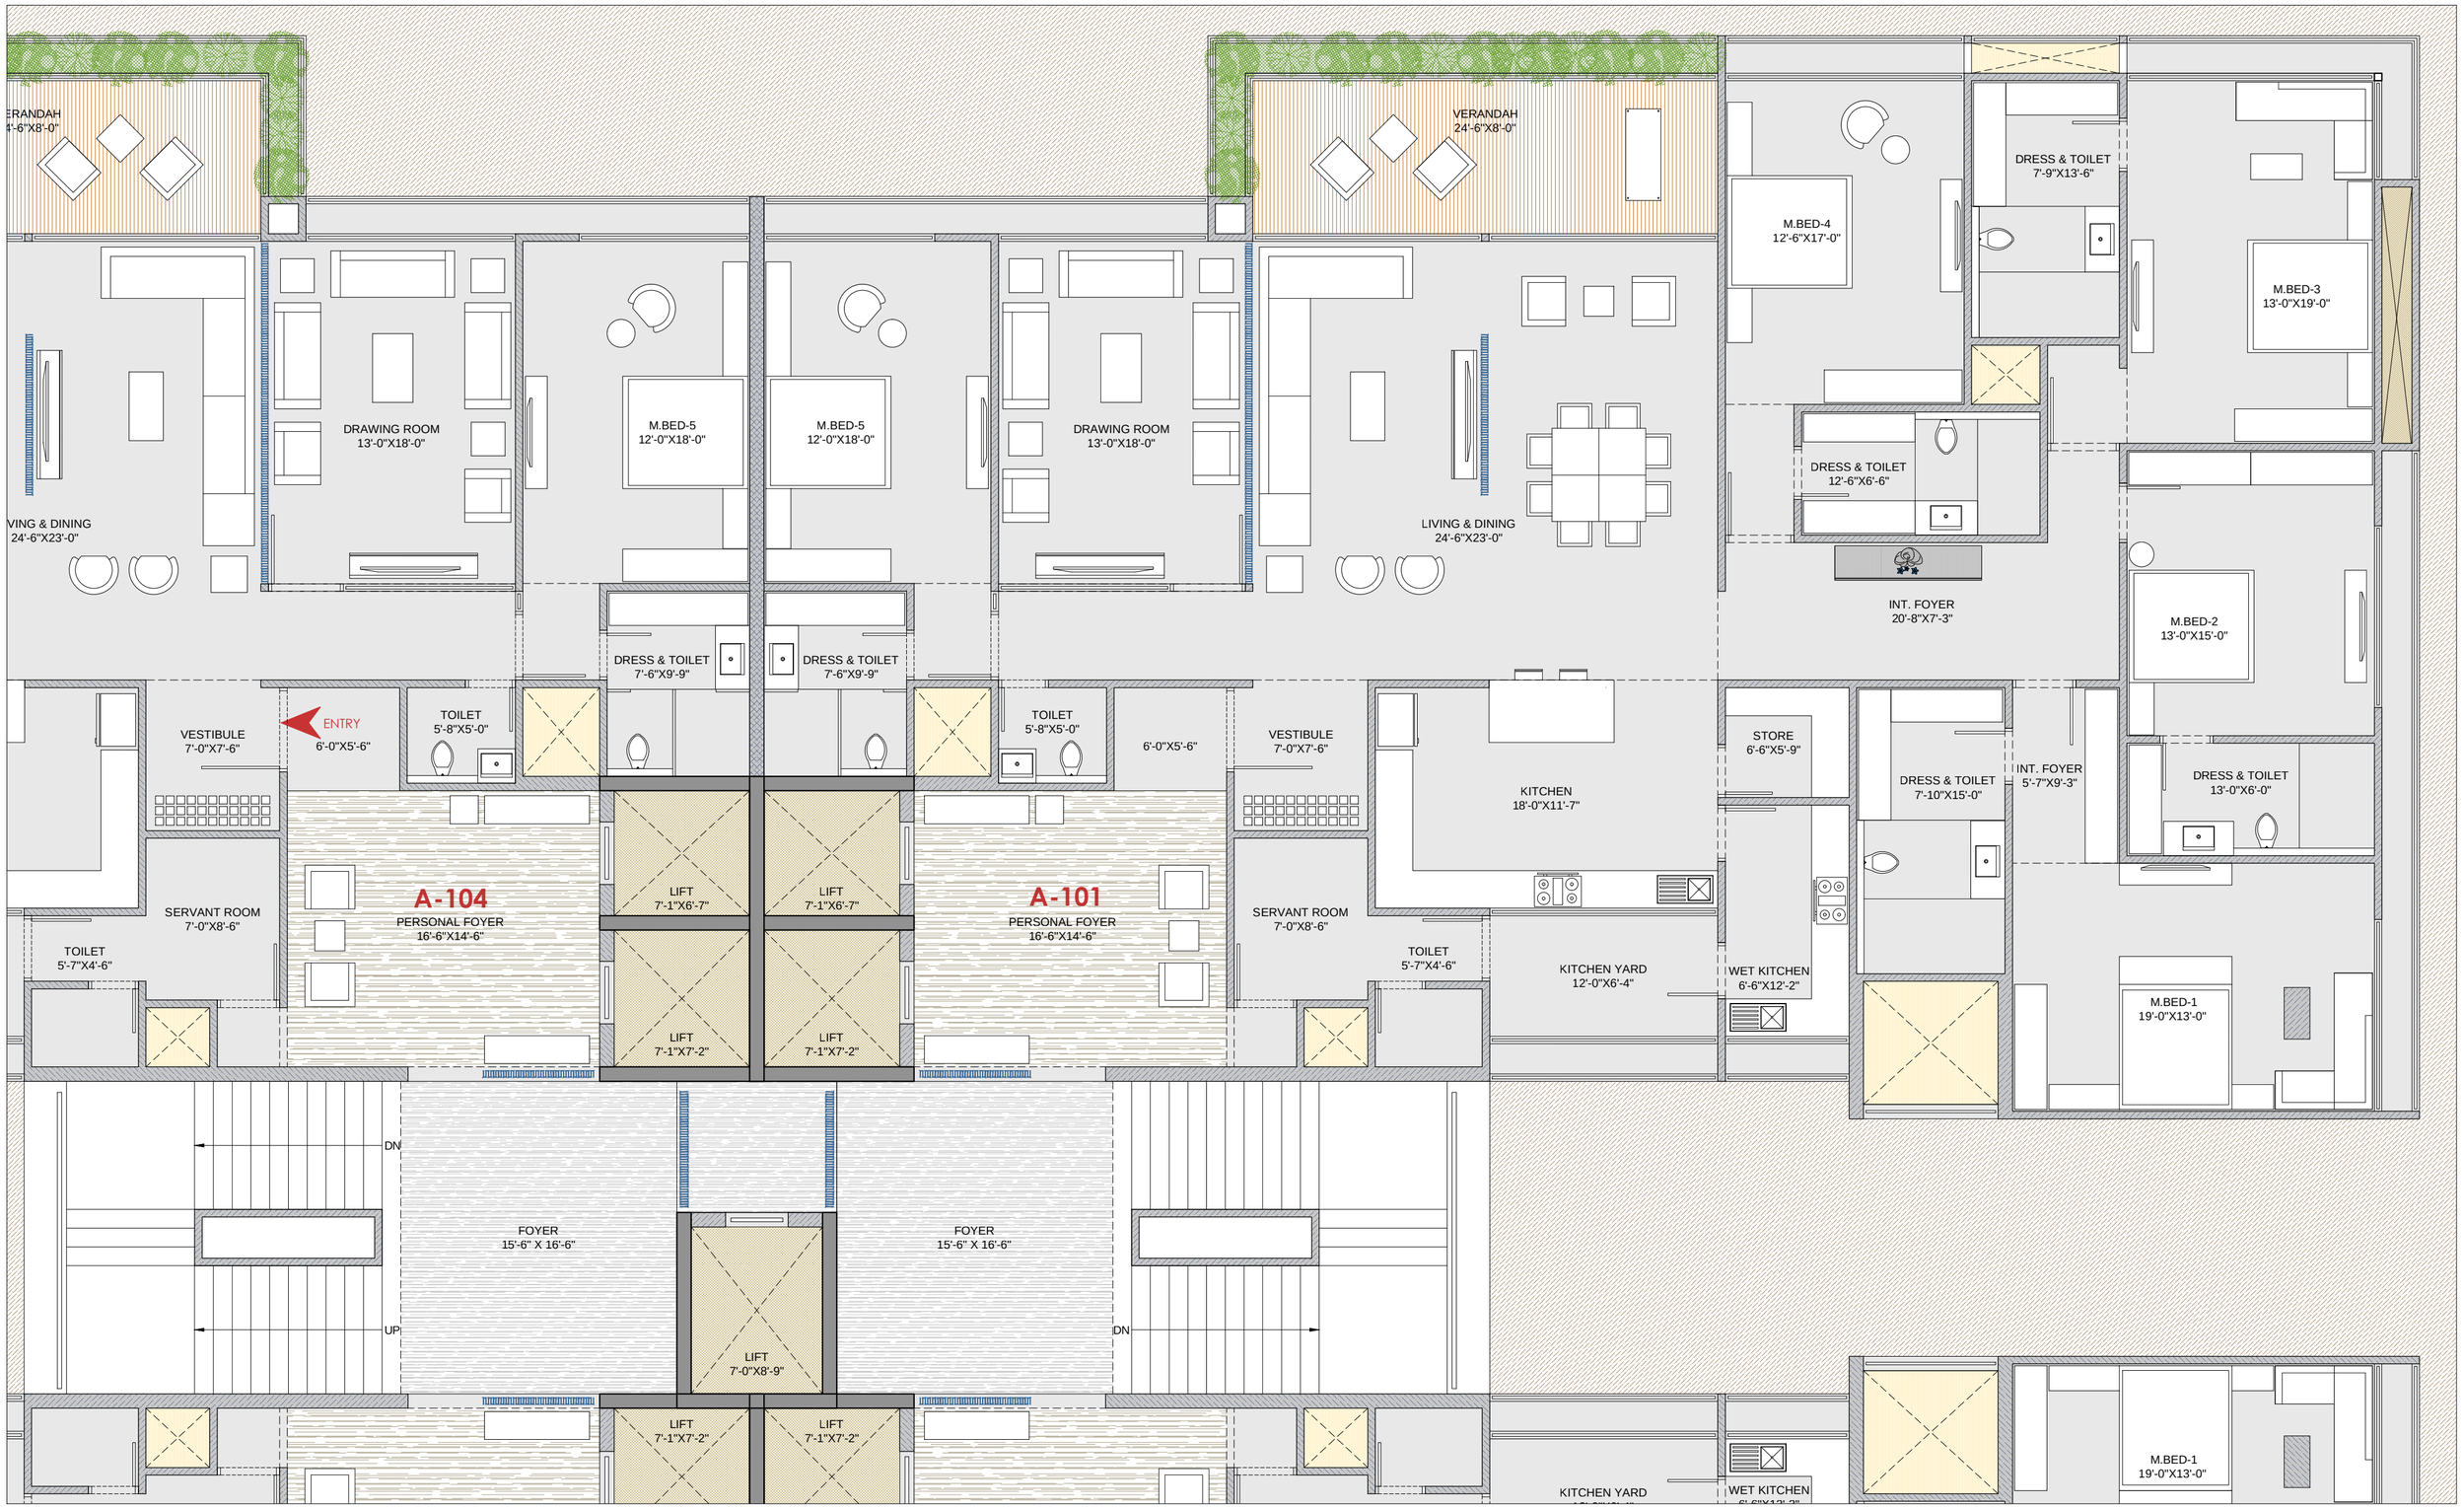

PROPOSED RESIDENTIAL APARTMENT SCHEME

AT ; AHMEDABD

5BHK
TYPICAL FLOOR

REV. - 01

CODE A.*****
DRG. NO. PR -01
SCALE 1:75
DATE 17.08.22

APURVA AMIN ARCHITECTS
5th Floor AAA
Near 31 Ivy Apartment
Off Sindhubhavan Road
Bodakdev
Ahmedabad 380059
Gujarat India
Tel +91 79 2684 5000
+91 98795 62823
contact @apurvaamin.com www.apurvaamin.com

This drawing and the design it covers are the property of APURVA AMIN –ARCHITECT. They are merely loaned and on the agreement that they will not be reproduced, copied, loaned, exhibited nor used except in the limited way and private use permitted by the lender to the borrower.